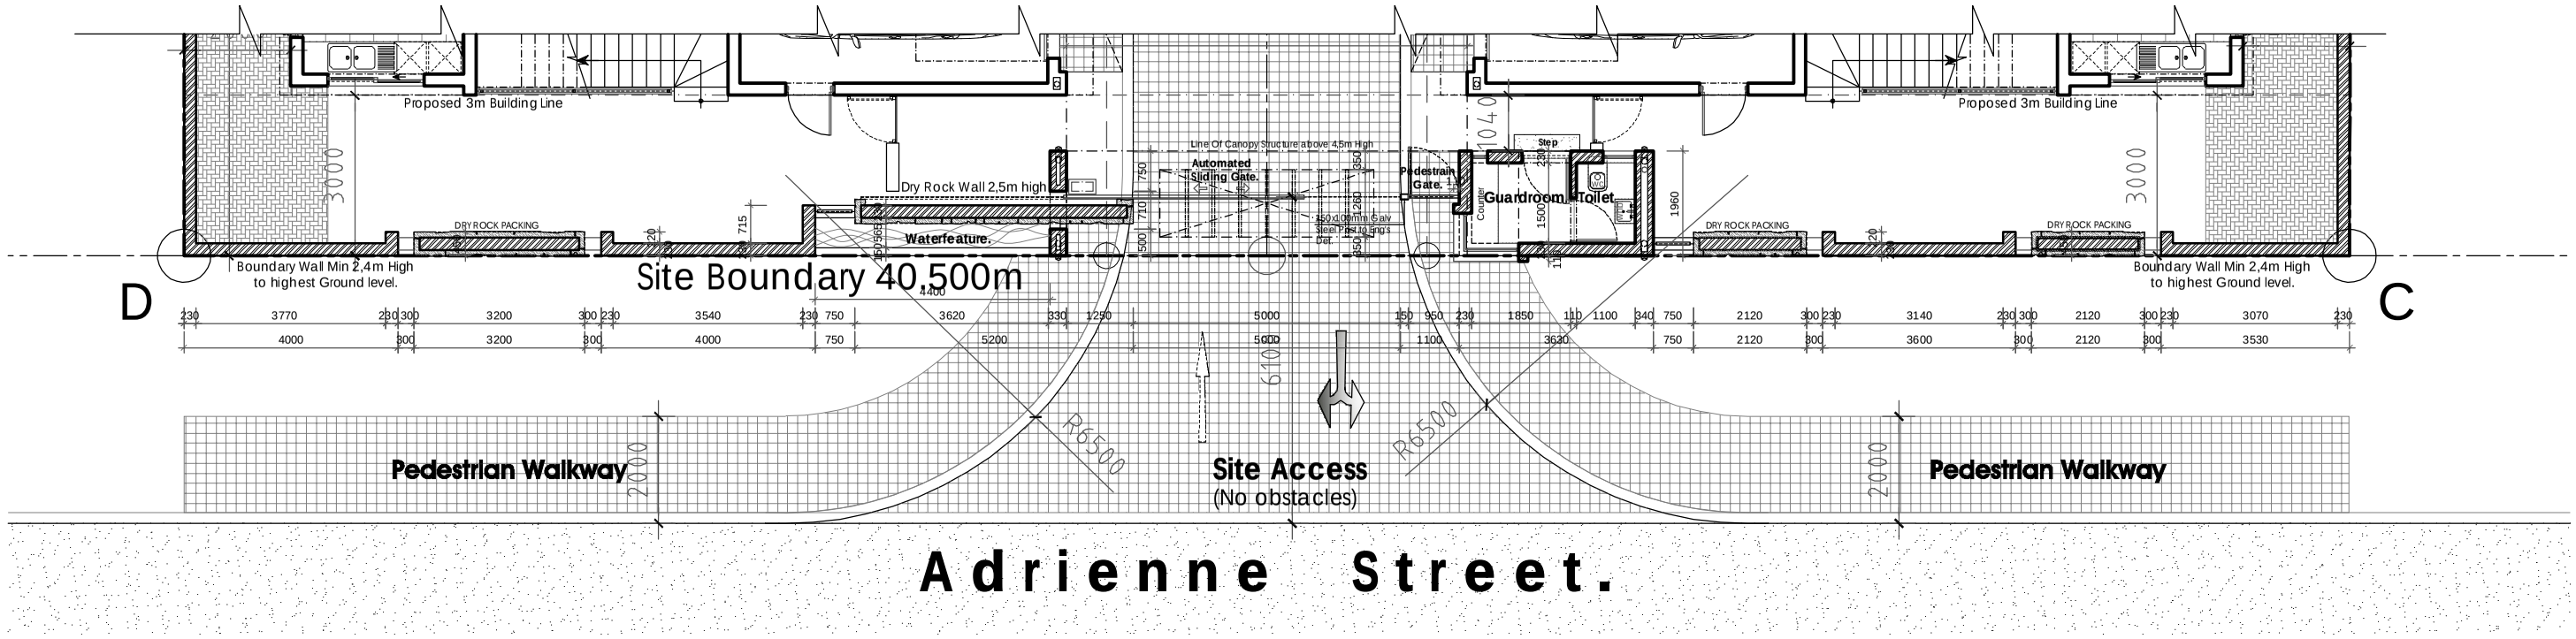

STREET BOUNDARY & GUARD HSE PLANS.

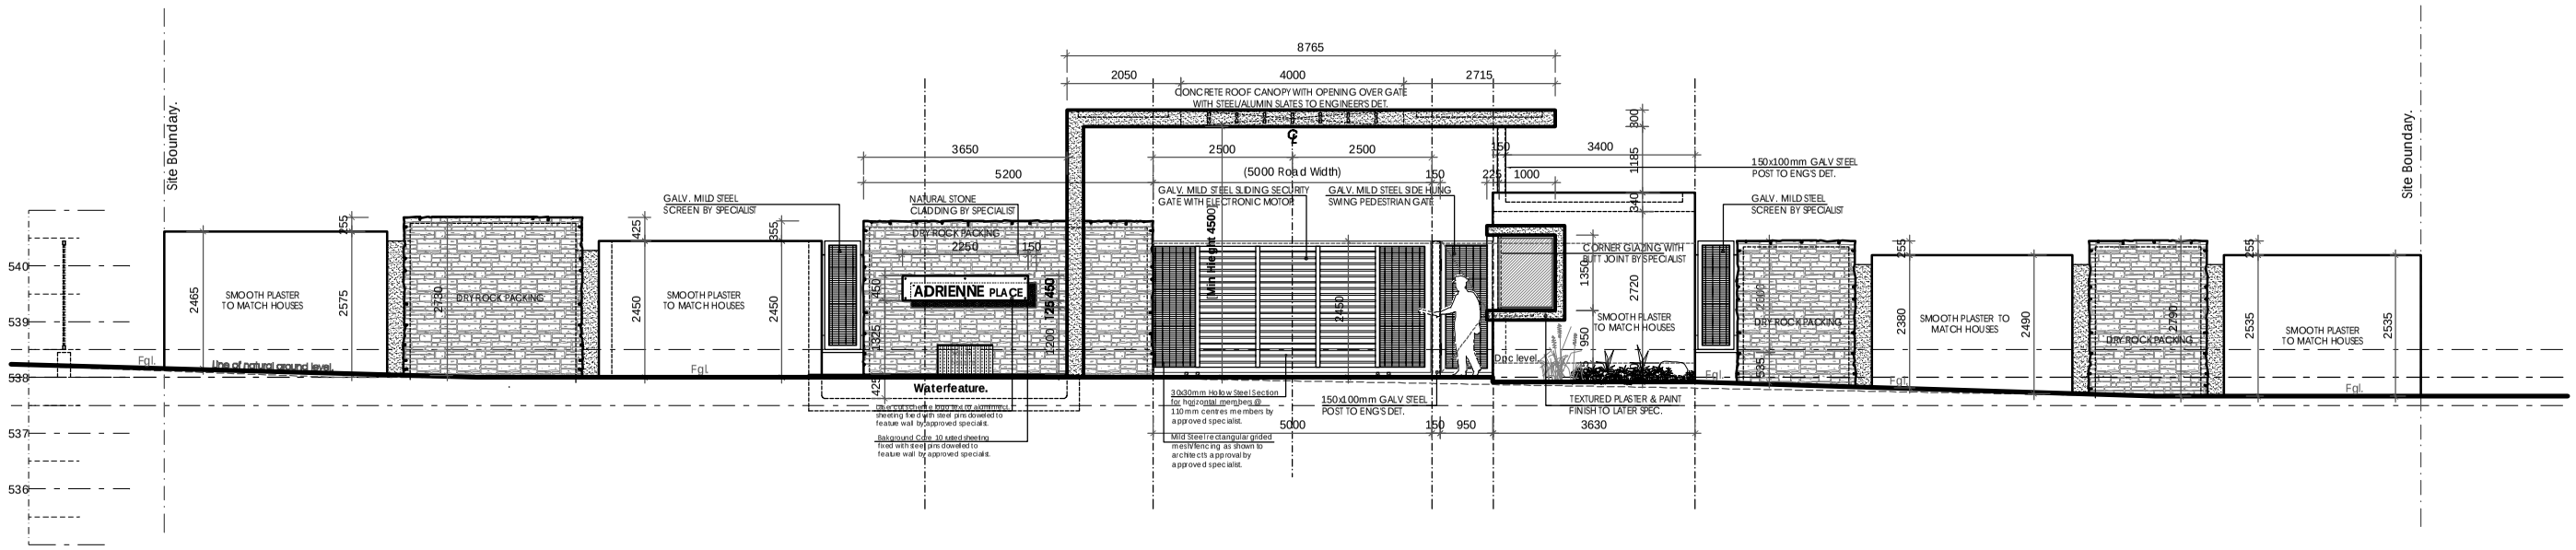

STREET FRONTAGE ELEVATION.

PROJECT: **Dev-ADRIENNE STREET - STREET BOUNDARY & GUARD HSE.**		DATE: **Sept 2019**	SCALE: **1 : 125**
DESCRIPTION: **PLAN & STREET ELEVATION**	ERF: **Ptn 1 Erf 213 Sandown Ext 24**	DRAWN BY: **Gavin**	DRAWING NO.: **AS-HSA.2019.102.S**

GAVIN WARBURTON & ASSOCIATES ARCHITECTS
5 Plymouth St, Woodmead, Sandton PO Box 139 Rivonia 2128
tel 011 656 1690 fax 011 656 4859 www.gwarch.co.za